MATCHLINE SHEET 7 – STA 14+50

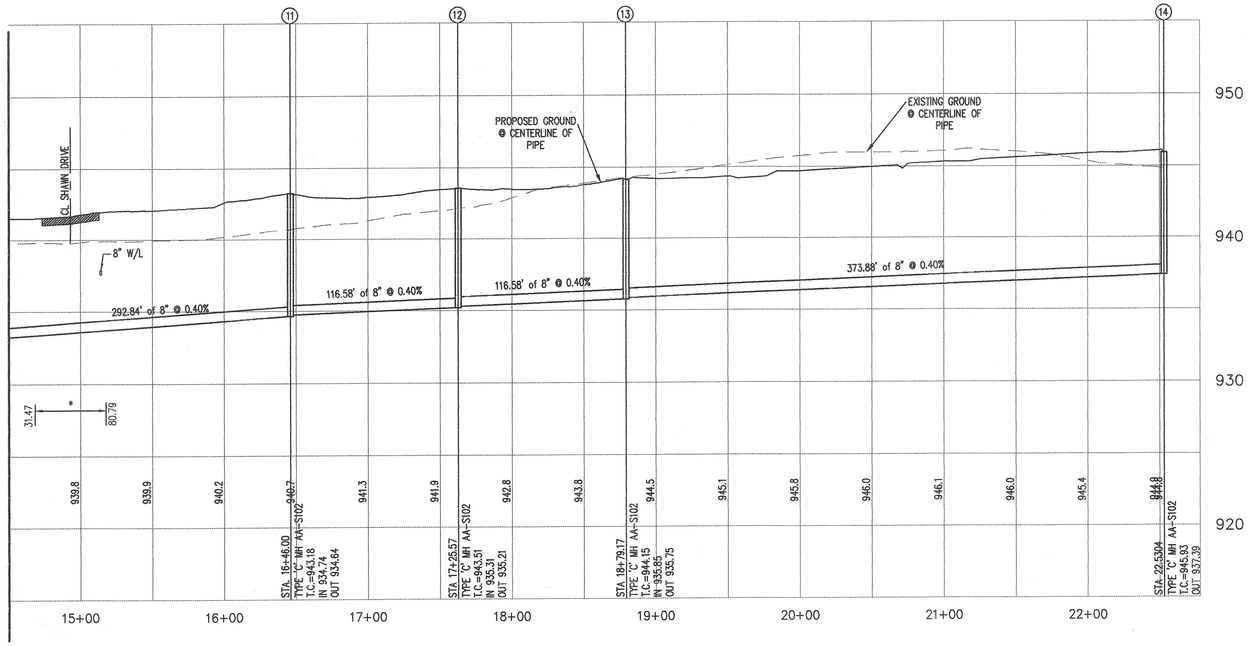

KINGS WAY (cont.)

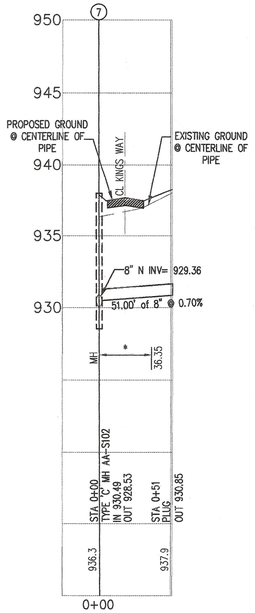

FUTURE ROAD

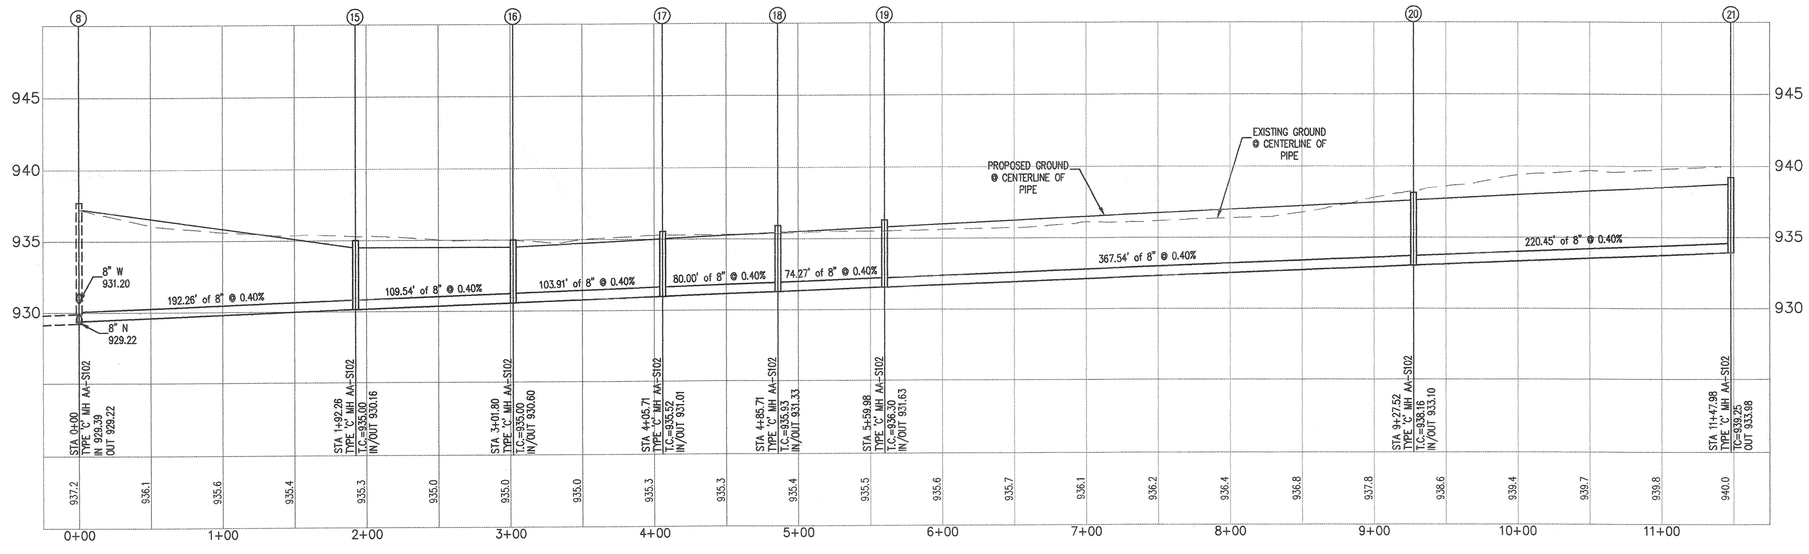

ELAINE DRIVE

* DENOTES COMPACTED GRANULAR BACKFILL IS REQUIRED.

RichMir
Private Adult Community
Village of West Jefferson, Madison County, Ohio– Sanitary Sewers

SANITARY SEWER PROFILES

2 WORKING DAYS BEFORE YOU DIG
CALL TOLL FREE 800–362–2764
OHIO UTILITIES PROTECTION SERVICE

SANDS DECKER LTD.
ENGINEERS PLANNERS
WWW.SANDSDECKER.COM
4588 Kenny Road
Columbus, Ohio 43220
614 - 538 - 8560
Fax: 614 - 538 - 8561

SCALE:
HORZ. 1" = 50'
VERT. 1" = 5'

REVISIONS:

PROJECT #: 1156

These drawings are instruments of professional service by Sands Decker Ltd. for the designated project.
Sands Decker Ltd. assumes no liability for unauthorized use of these drawings, specifications, and documents.