DRAWING NUMBER
PLAN HOLD CORPORATION • IRVINE, CALIFORNIA
REORDER BY NUMBER 075AR



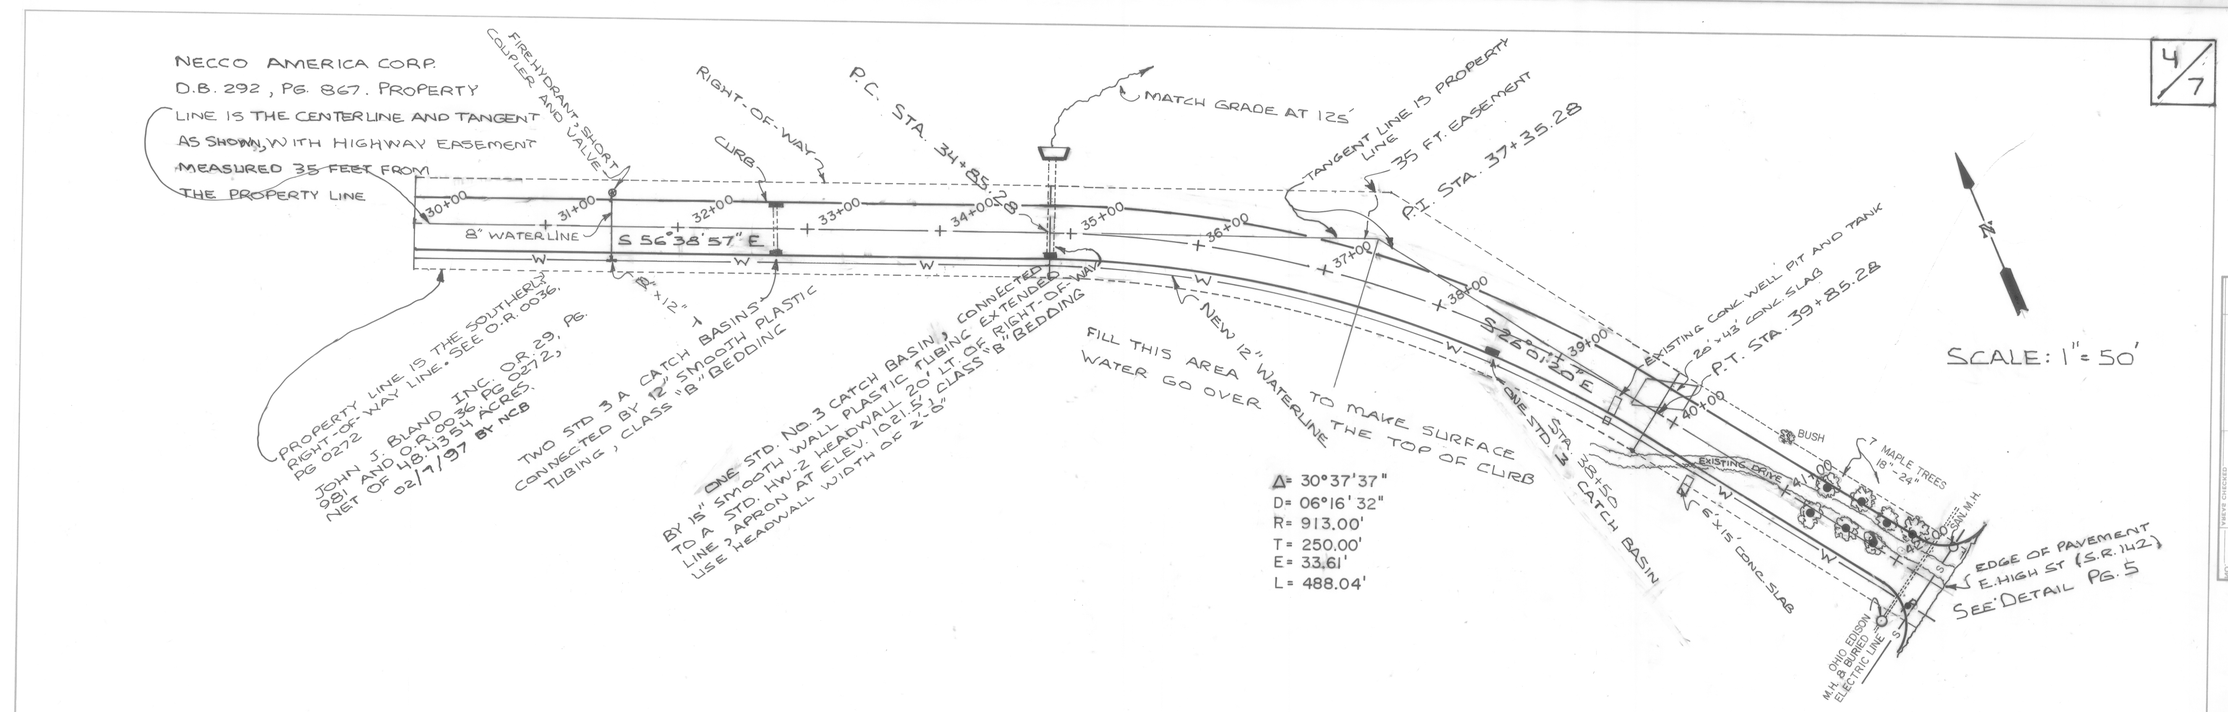


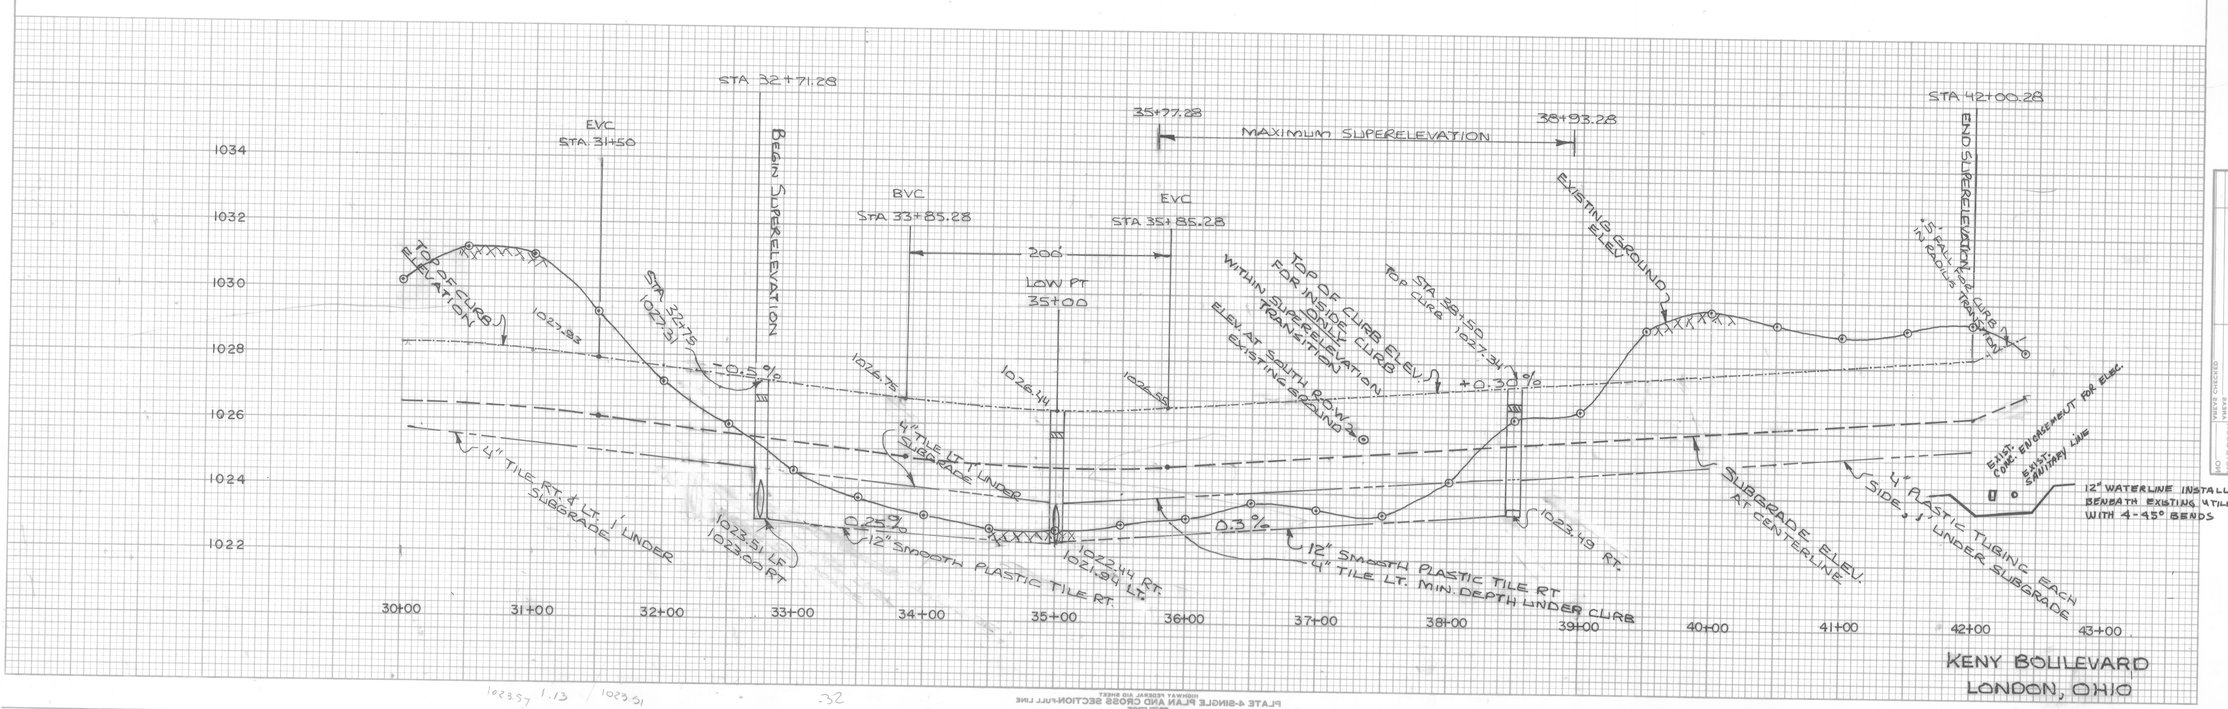


KENY BOULEVARD
LONDON, OHIO

1023.57 1.13 / 1023.51 -.32