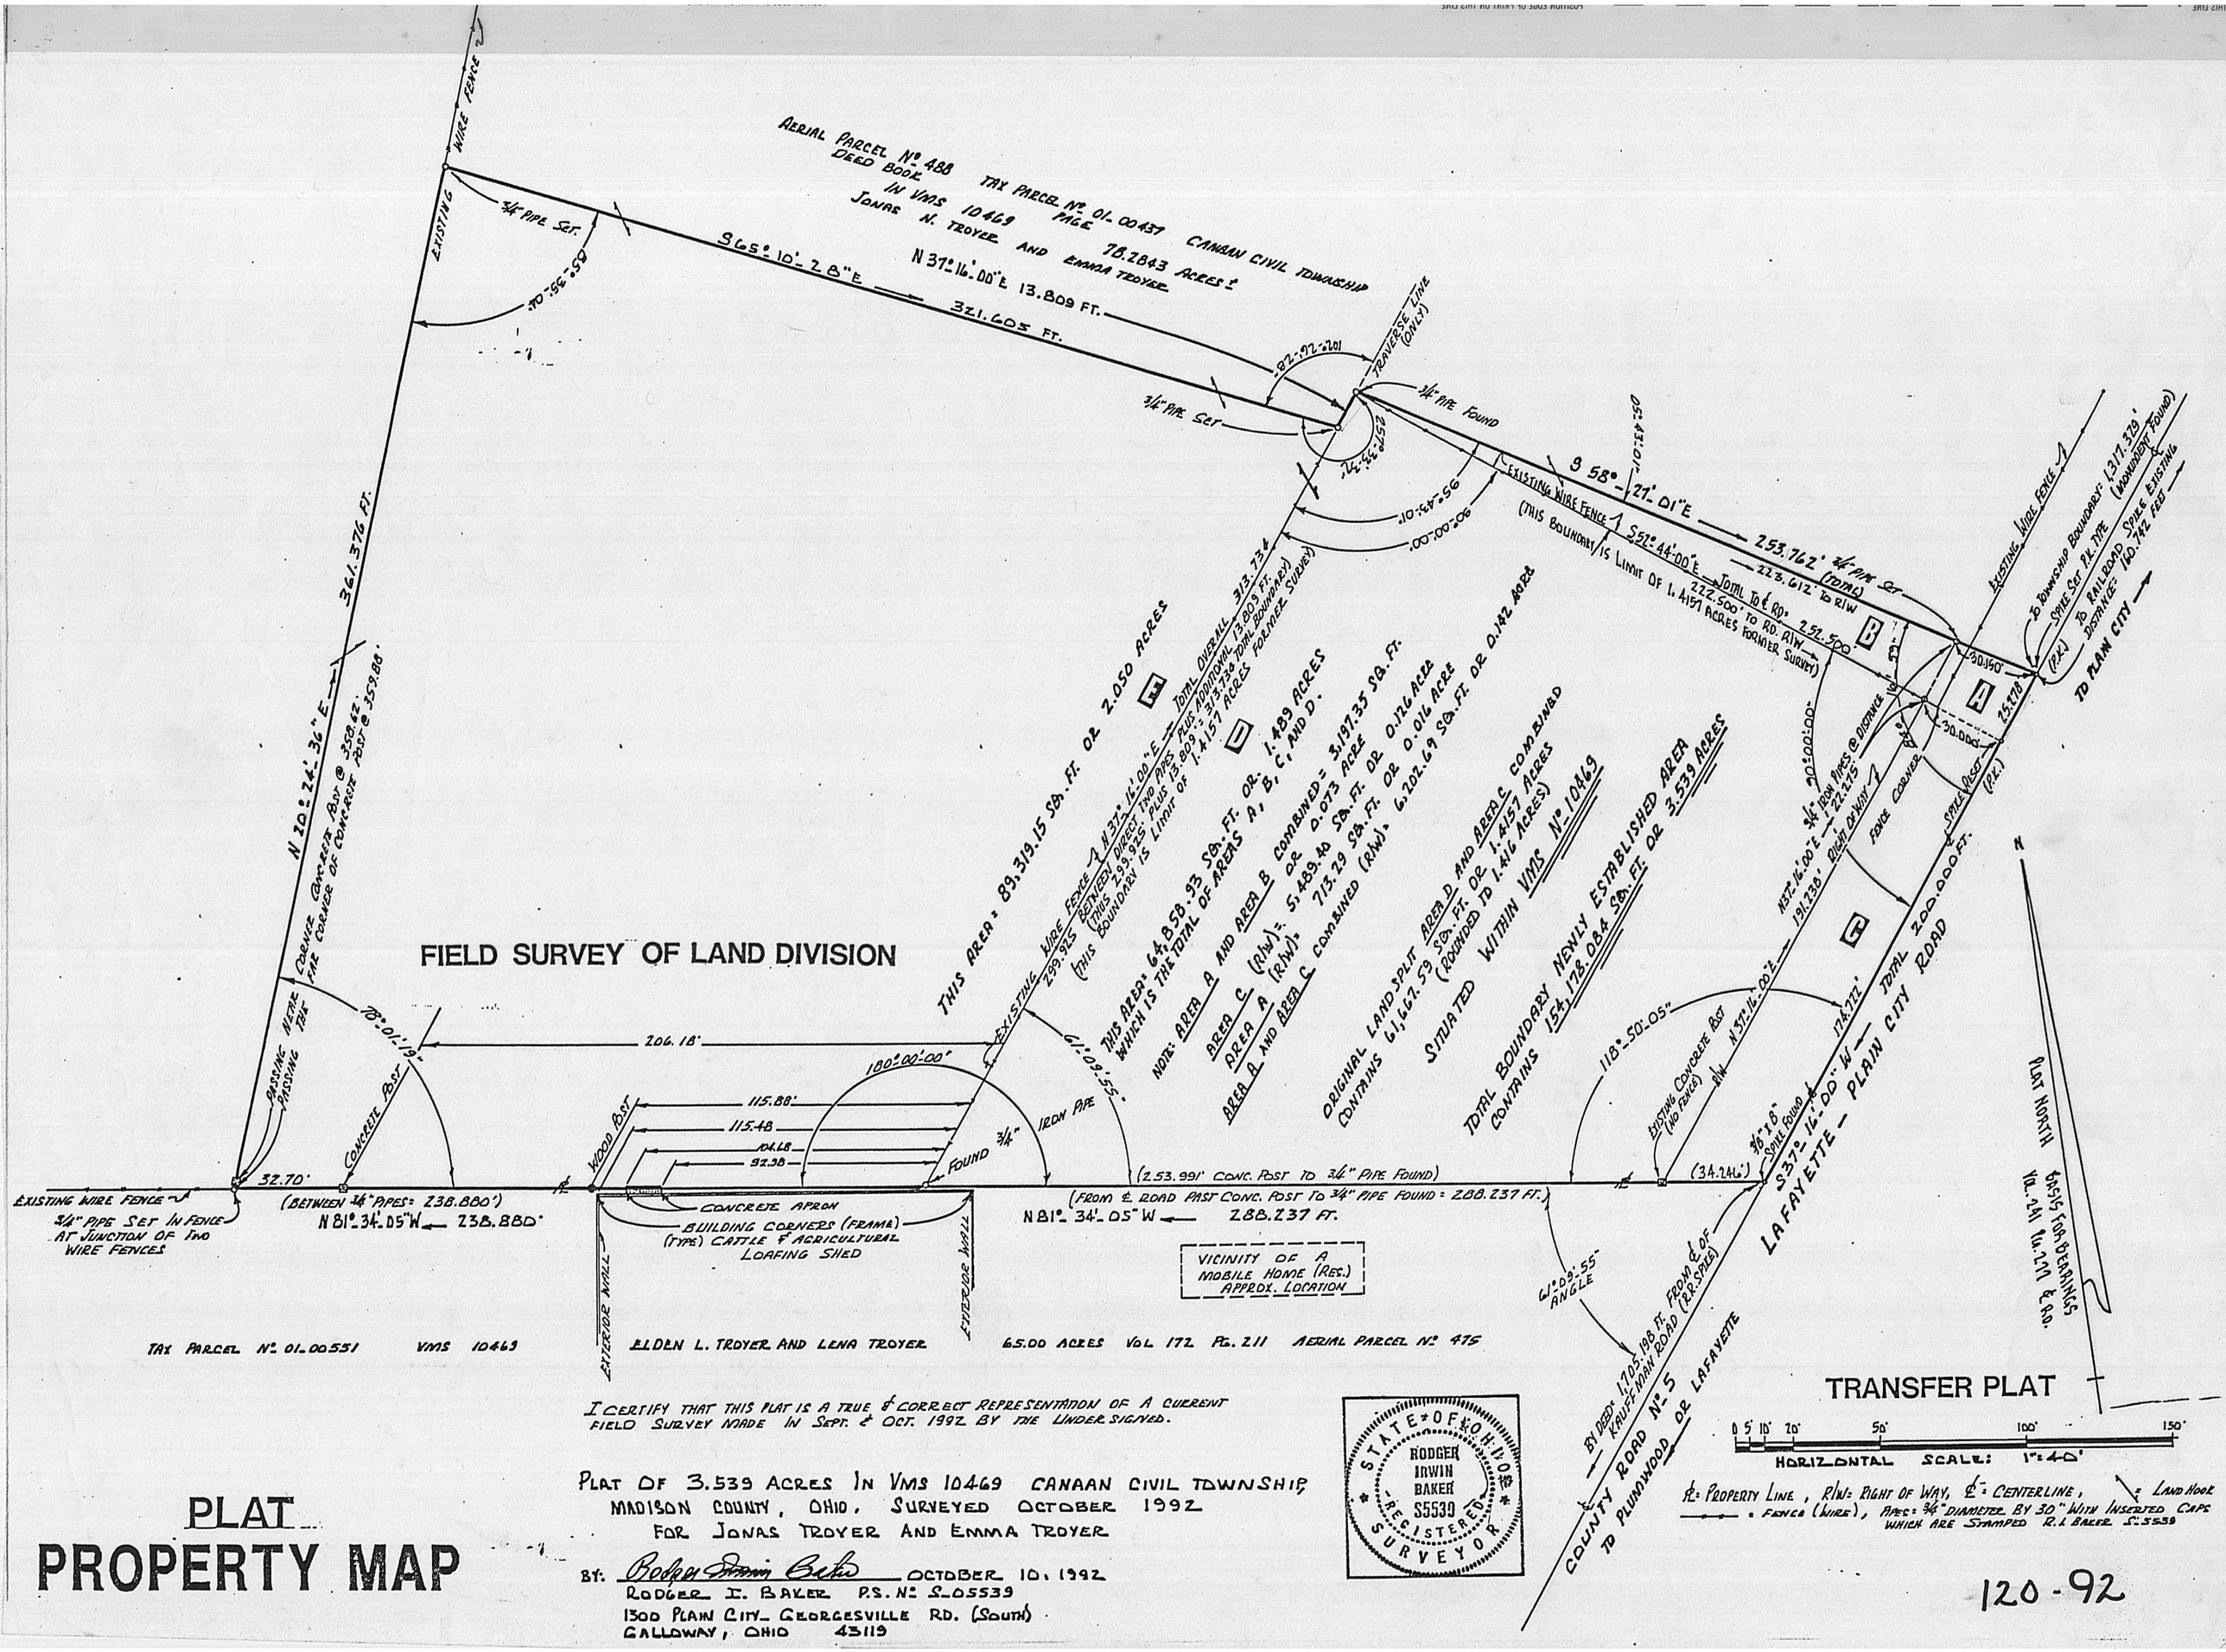

I CERTIFY THAT THIS PLAT IS A TRUE & CORRECT REPRESENTATION OF A CURRENT FIELD SURVEY MADE IN SEPT. & OCT. 1992 BY THE UNDERSIGNED.

PLAT OF 3.539 ACRES IN VMS 10469 CANAAN CIVIL TOWNSHIP, MADISON COUNTY, OHIO, SURVEYED OCTOBER 1992 FOR JONAS TROYER AND EMMA TROYER

BY: Rodger Irwin Baker OCTOBER 10, 1992

RODGER I. BAKER P.S. Nº S-05539
1300 PLAIN CITY-GEORGESVILLE RD. (SOUTH)
GALLOWAY, OHIO 43119

PLAT
PROPERTY MAP

120-92