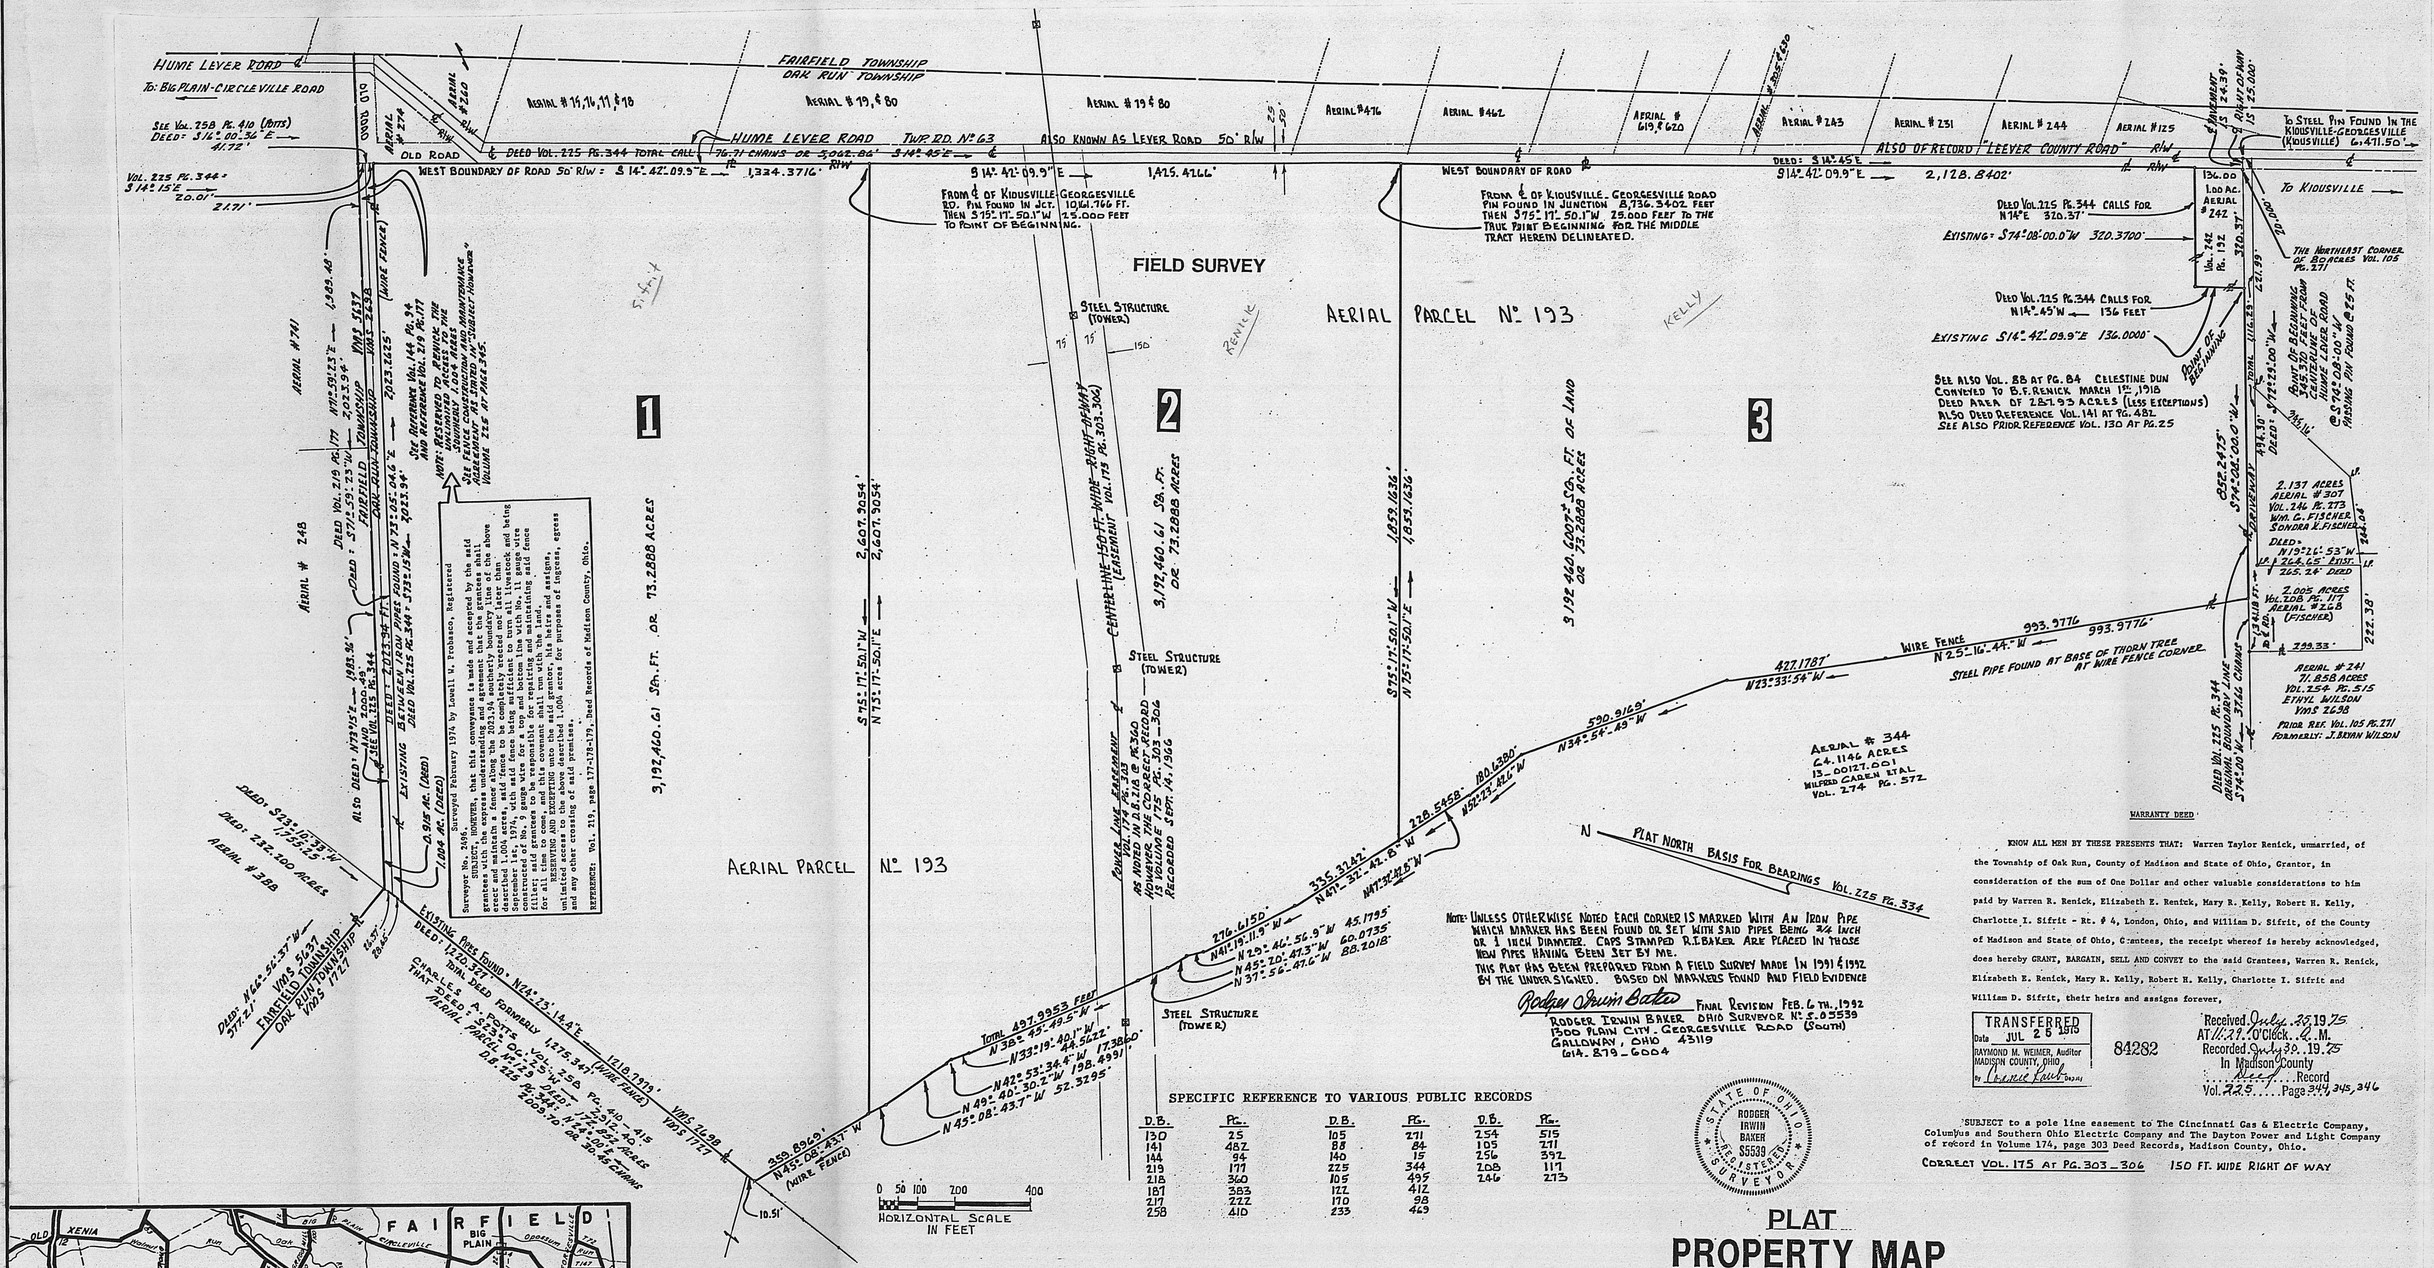

NOTE: UNLESS OTHERWISE NOTED EACH CORNER IS MARKED WITH AN IRON PIPE WHICH MARKER HAS BEEN FOUND OR SET WITH SAID PIPES BEING 3/4 INCH OR 1 INCH DIAMETER. CAPS STAMPED R.I.BAKER ARE PLACED IN THOSE NEW PIPES HAVING BEEN SET BY ME.
THIS PLAT HAS BEEN PREPARED FROM A FIELD SURVEY MADE IN 1991 & 1992 BY THE UNDERSIGNED. BASED ON MARKERS FOUND AND FIELD EVIDENCE

Rodger Irwin Baker
FINAL REVISION FEB. 6TH., 1992
RODGER IRWIN BAKER OHIO SURVEYOR No. S-05539
1300 PLAIN CITY-GEORGESVILLE ROAD (SOUTH)
GALLOWAY, OHIO 43119
614-879-6004

SPECIFIC REFERENCE TO VARIOUS PUBLIC RECORDS

D.B.	Pg.	D.B.	Pg.	D.B.	Pg.
130	25	105	271	254	515
141	482	88	84	105	271
144	94	140	15	256	392
219	177	225	344	208	117
218	360	105	495	246	213
187	353	127	412		
217	222	170	98		
258	410	233	469		

PLAT
PROPERTY MAP

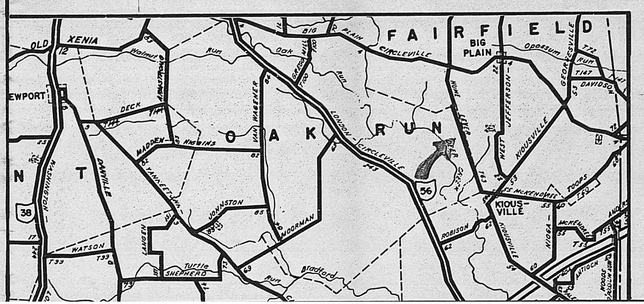
FAIRFIELD
OAK RUN
BIG PLAIN
CIRCLEVILLE
KIOUSVILLE
XENIA
NEWPORT
DECO
WATSON
JOHNSTON
WIDGEMAN
TUTTLE
SHEPHERD
DAWNLEE
JEFFERSON
GEORGESVILLE
DAVIDSON
