TITLE: PLAT OF 5.028 ACRE SURVEY TRACT
FOR: HOMER DEITWEILER & OTHERS
LOCATED WITHIN VMS 7791
CANAAN TOWNSHIP_ MADISON CO. O.
FRONTING ON A.W. WILSON ROAD
(1ST TRACT) PART OF 155.40 ACRES _ BK. 166 PG. 111_112_113
UNDER LAND CONTRACT:
FROM: MARVIN J. BEACHY & ESTHER BEACHY
TO: HOMER DETWEILER et al.

SCALE: 1" = 100'

CLARA MYRTLE BYERLY
"LIFE ESTATE"
58.50 ACRES

PROPERTY BOUNDARY FENCE

MARVIN J. BEACHY & ESTHER BEACHY
DEED BOOK 166 PAGE 111_112_113
REC: 2/25/1965 → 155.40 ACRES ORIGINAL (1ST TRACT)

PRESENTLY ON LAND CONTRACT
TO HOMER DETWEILER et al

I CERTIFY THAT THIS PLAT REFLECTS A FIELD SURVEY BY ME PERFORMED IN FEB_ & MAR_ 1976

Rodger I. Baker
RODGER IRWIN BAKER _ S 05539
OHIO REGISTERED LAND SURVEYOR

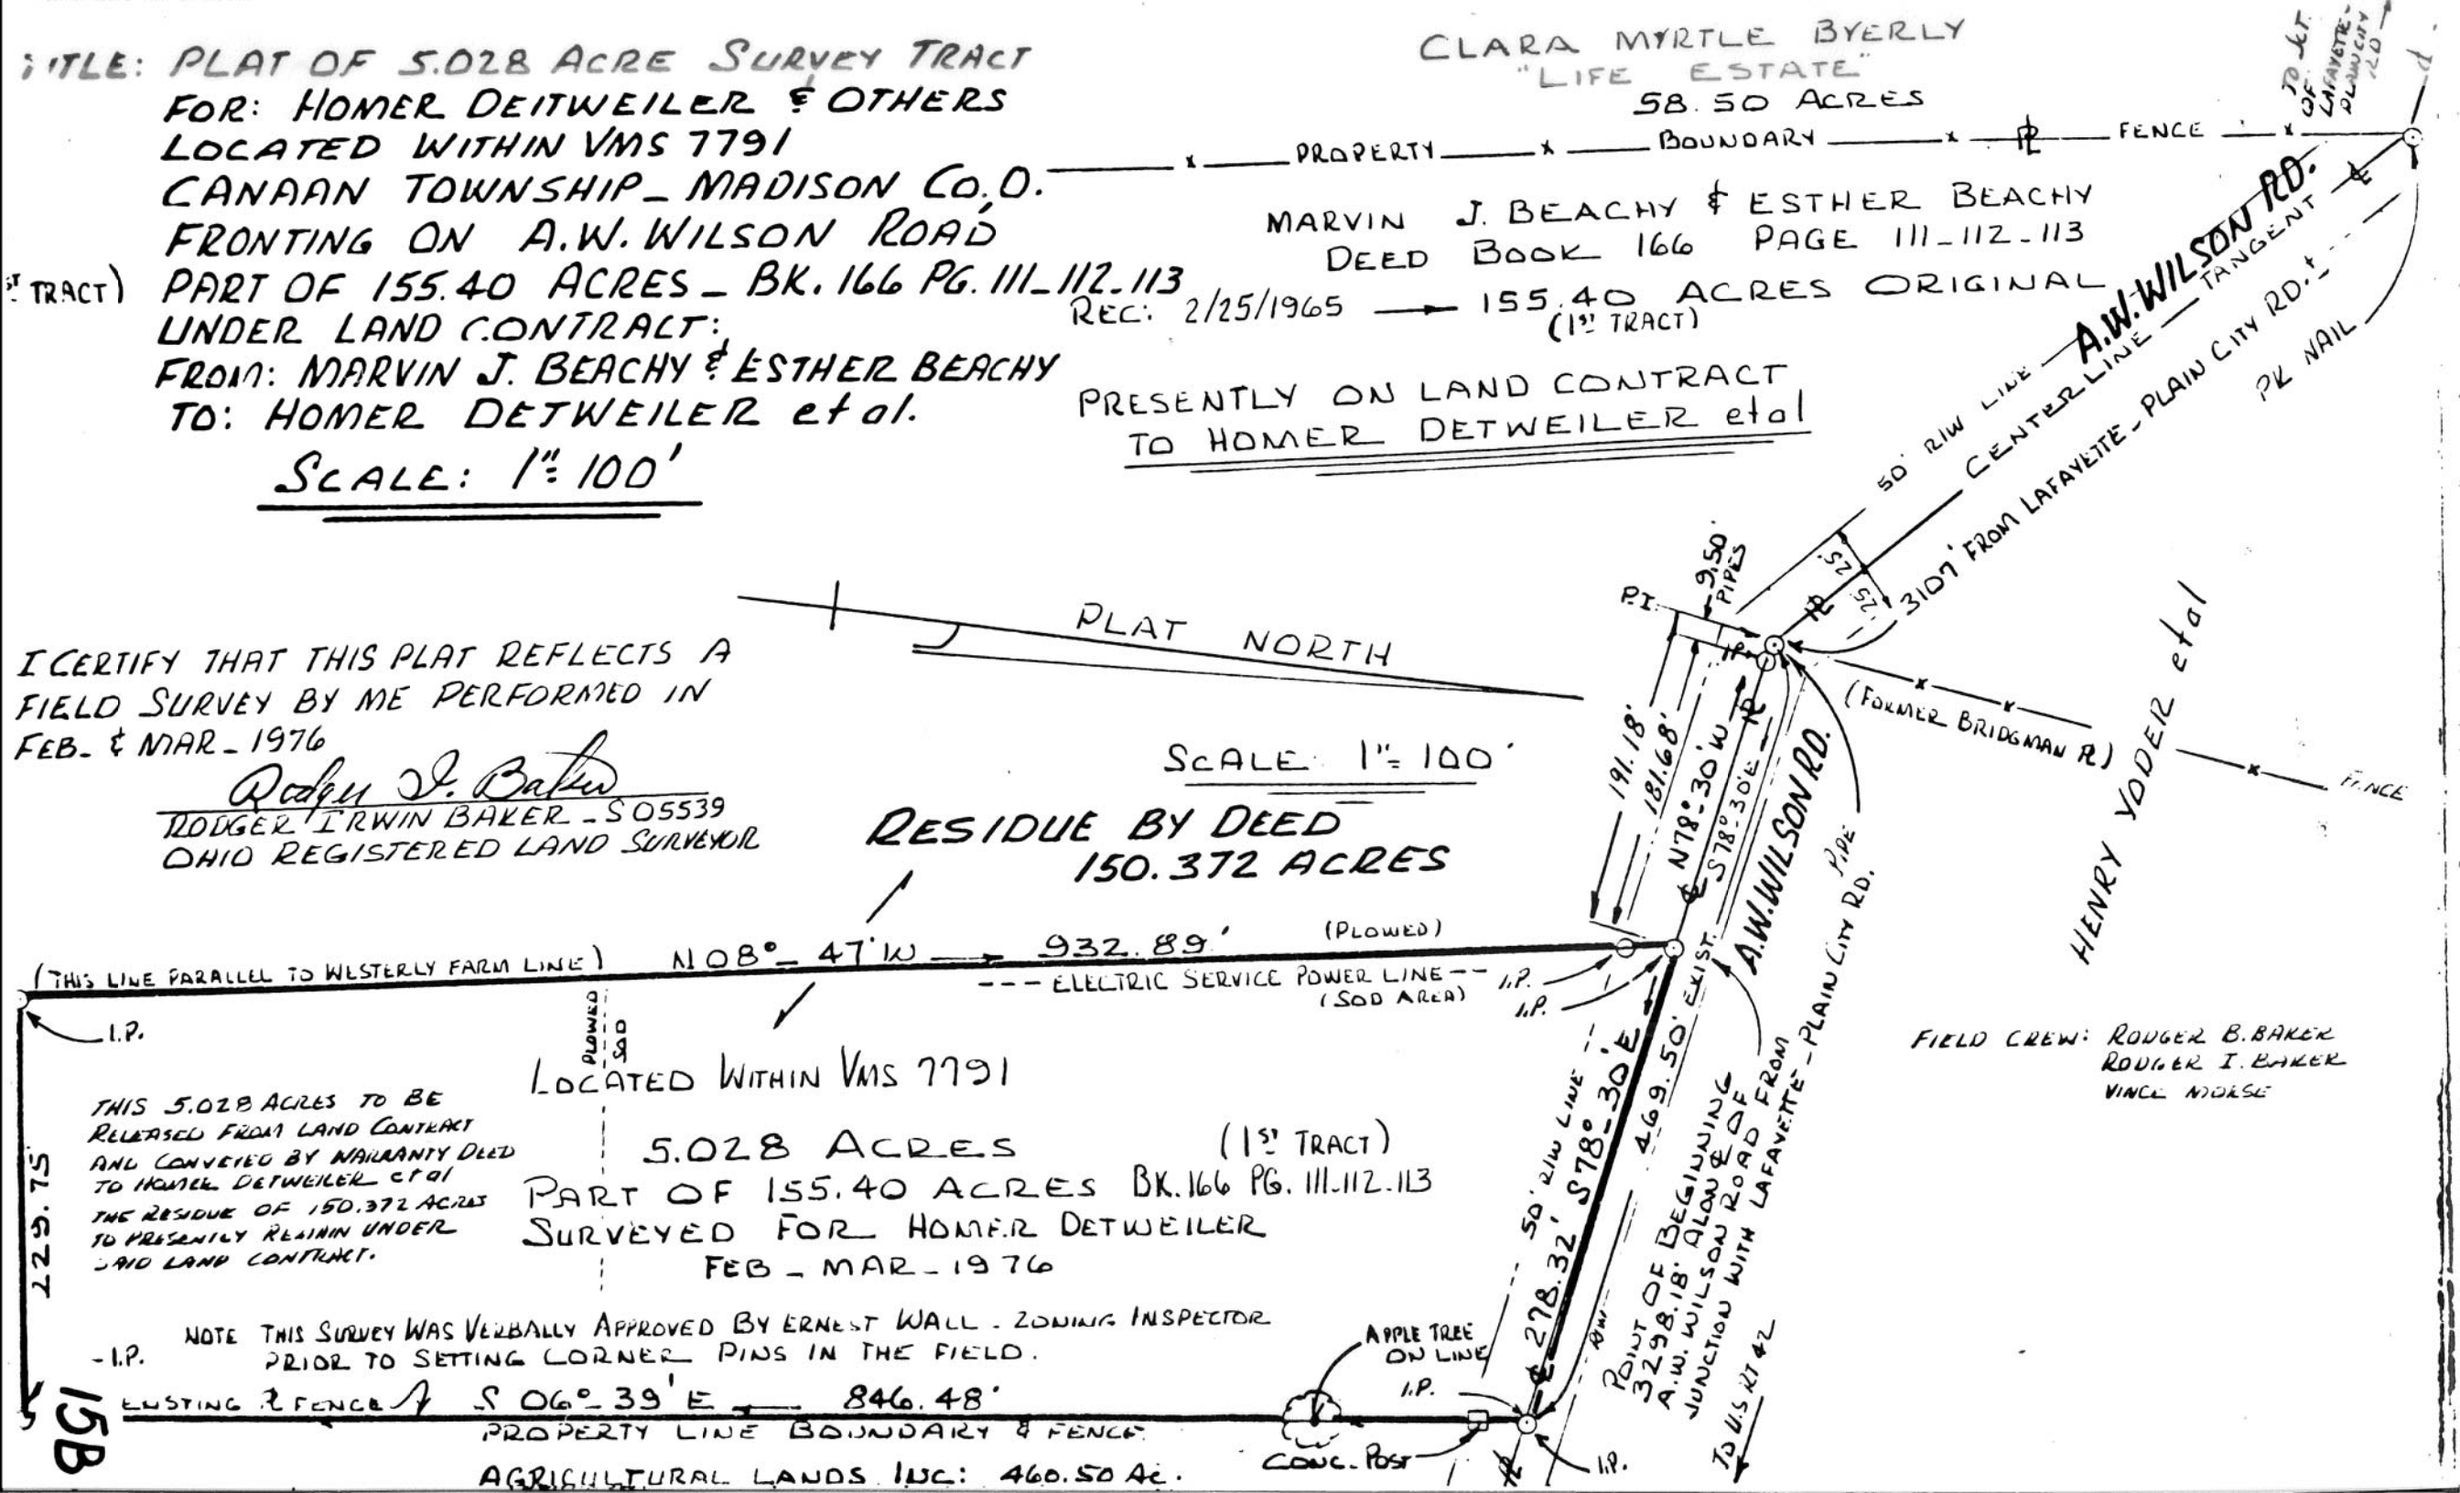

FIELD CREW: ROUGER B. BAKER
ROUGER I. BAKER
VINCE MOESE

158