PLAT SHOWING VACATION OF A PORTION OF BYERLY MILL ROAD IN MADISON COUNTY, OHIO, JEFFERSON TOWNSHIP TO ADJOINING PROPERTY OWNERS
&
DEDICATION OF LANDS FOR HIGHWAY USE

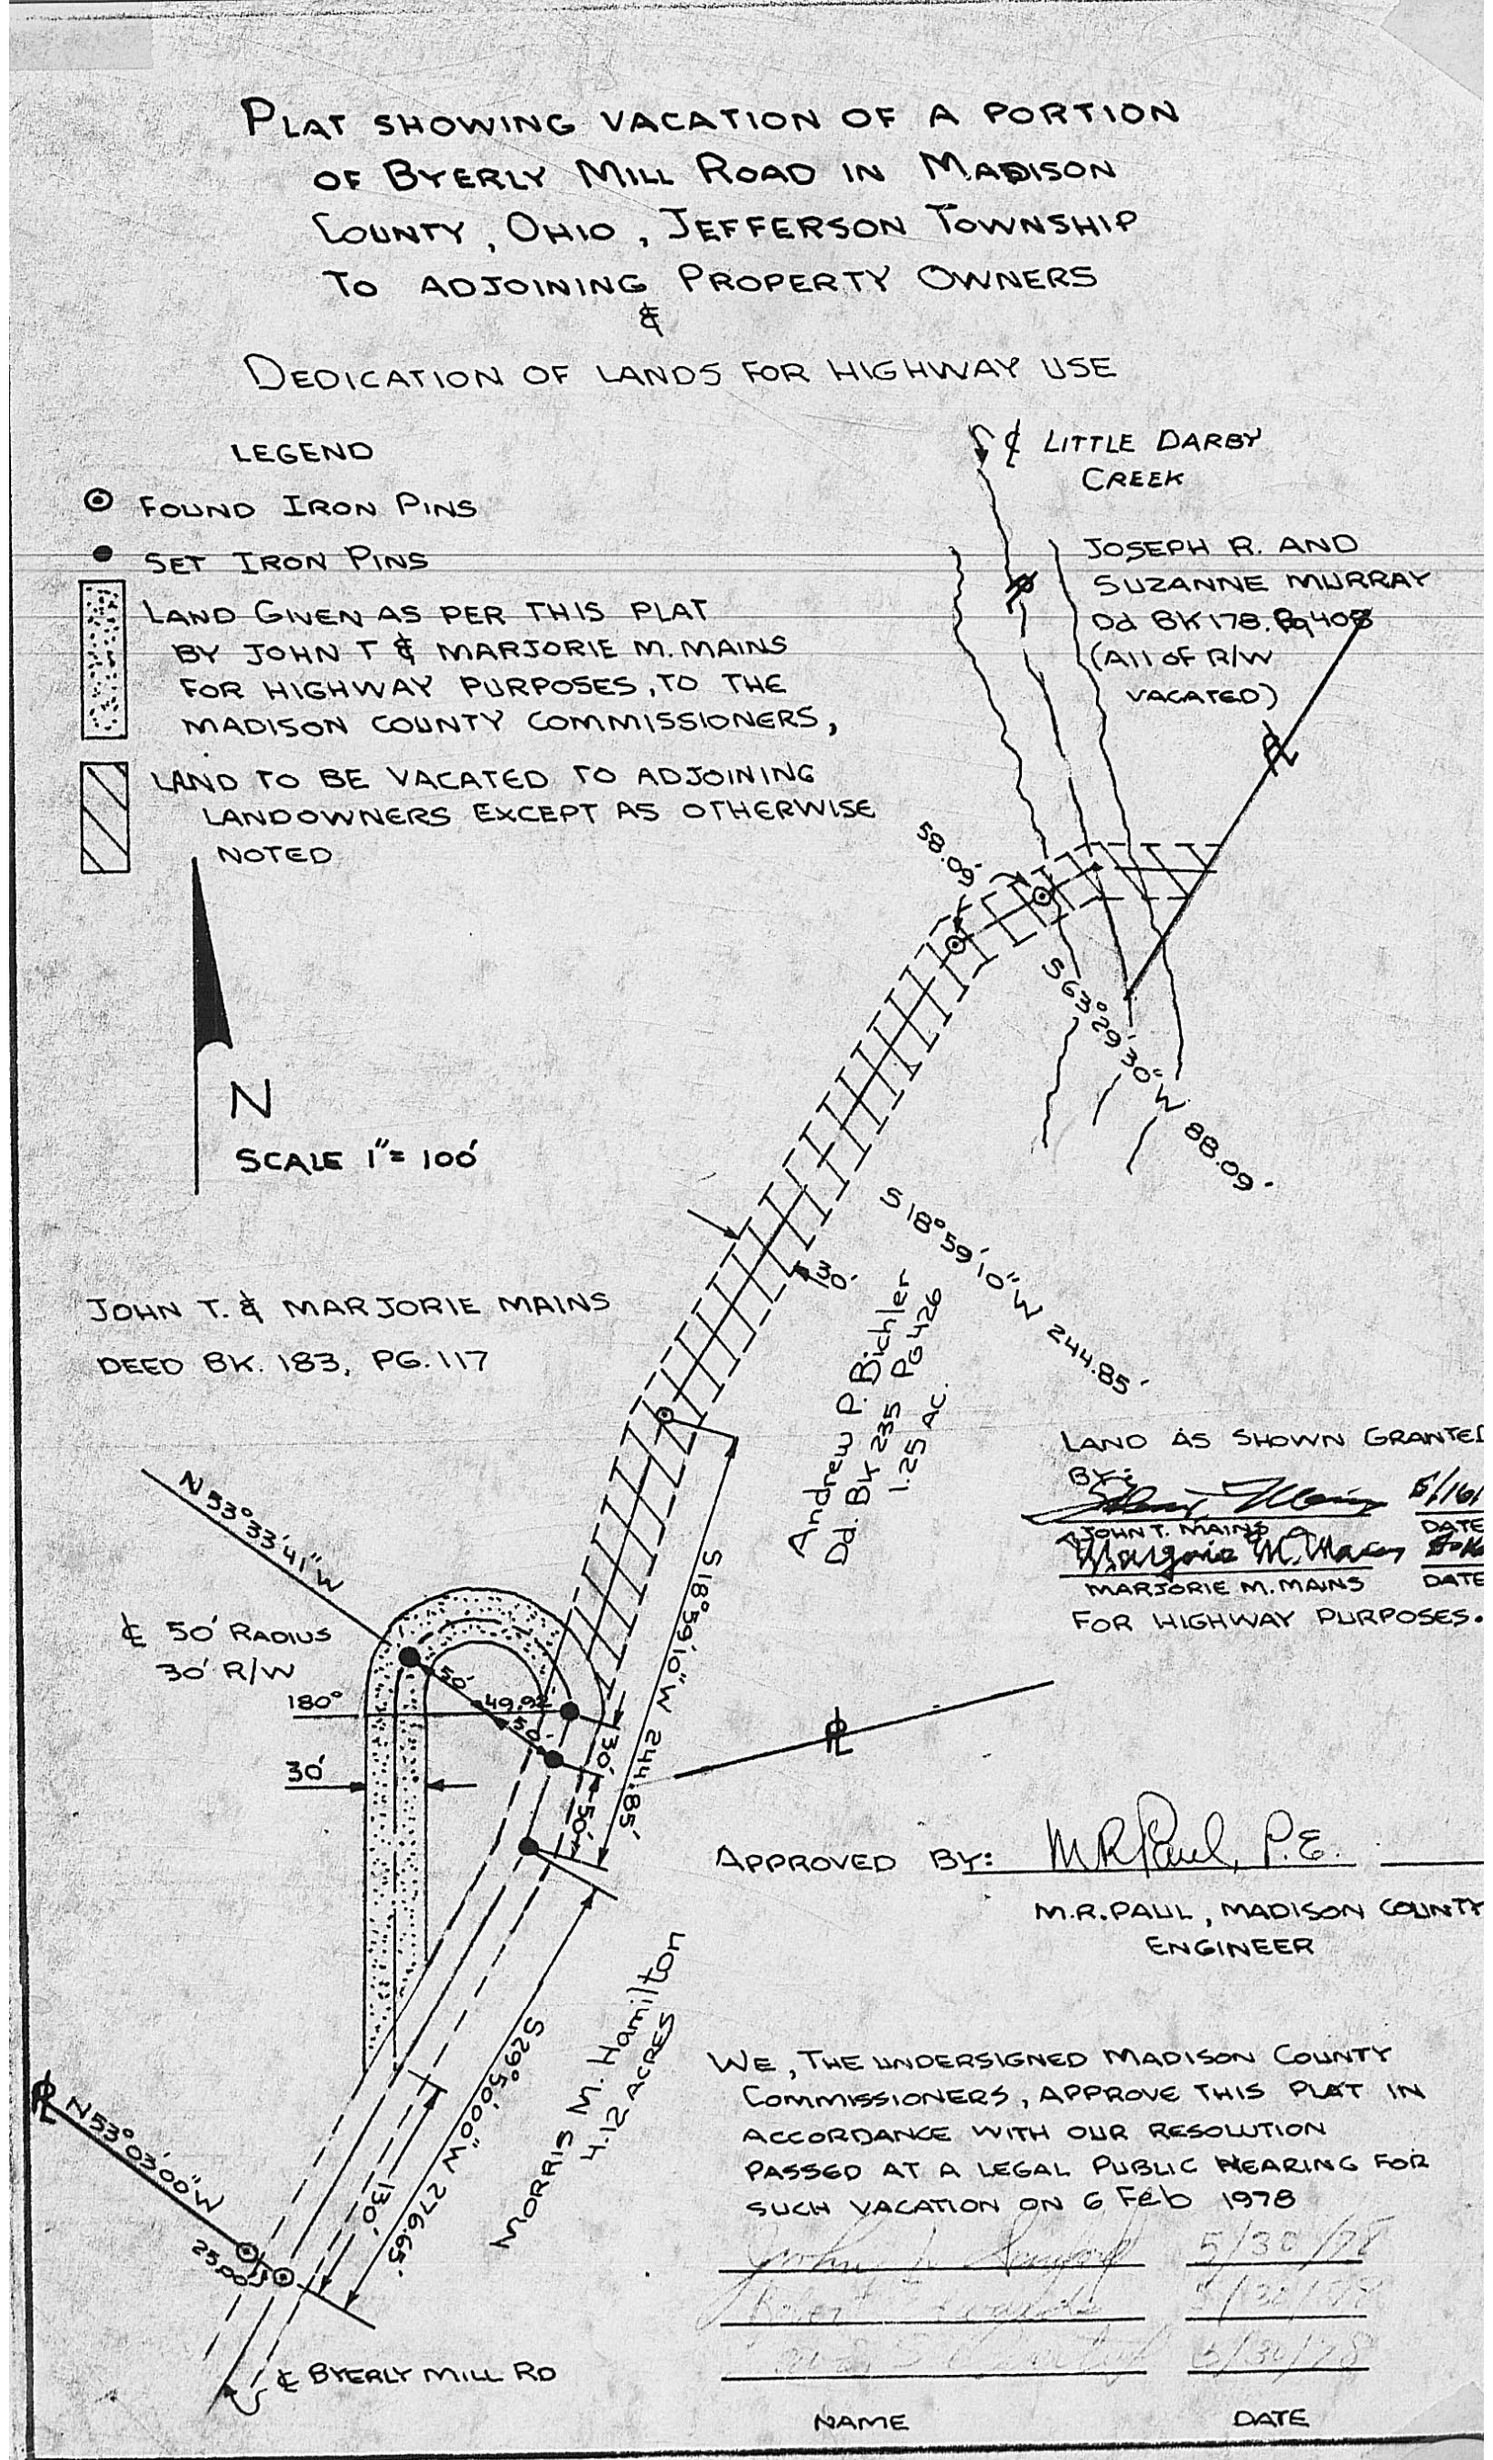

LAND AS SHOWN GRANTED BY:

John T. Mains 6/1/61
JOHN T. MAINS DATE

Marjorie M. Mains 6-1-61
MARJORIE M. MAINS DATE

FOR HIGHWAY PURPOSES.

APPROVED BY: M.R. Paul, P.E.

M.R. PAUL, MADISON COUNTY ENGINEER

WE, THE UNDERSIGNED MADISON COUNTY COMMISSIONERS, APPROVE THIS PLAT IN ACCORDANCE WITH OUR RESOLUTION PASSED AT A LEGAL PUBLIC HEARING FOR SUCH VACATION ON 6 Feb 1978

NAME	DATE
John T. Mains	5/30/78
Robert Engle	5/30/78
Paul E. Hamilton	5/30/78