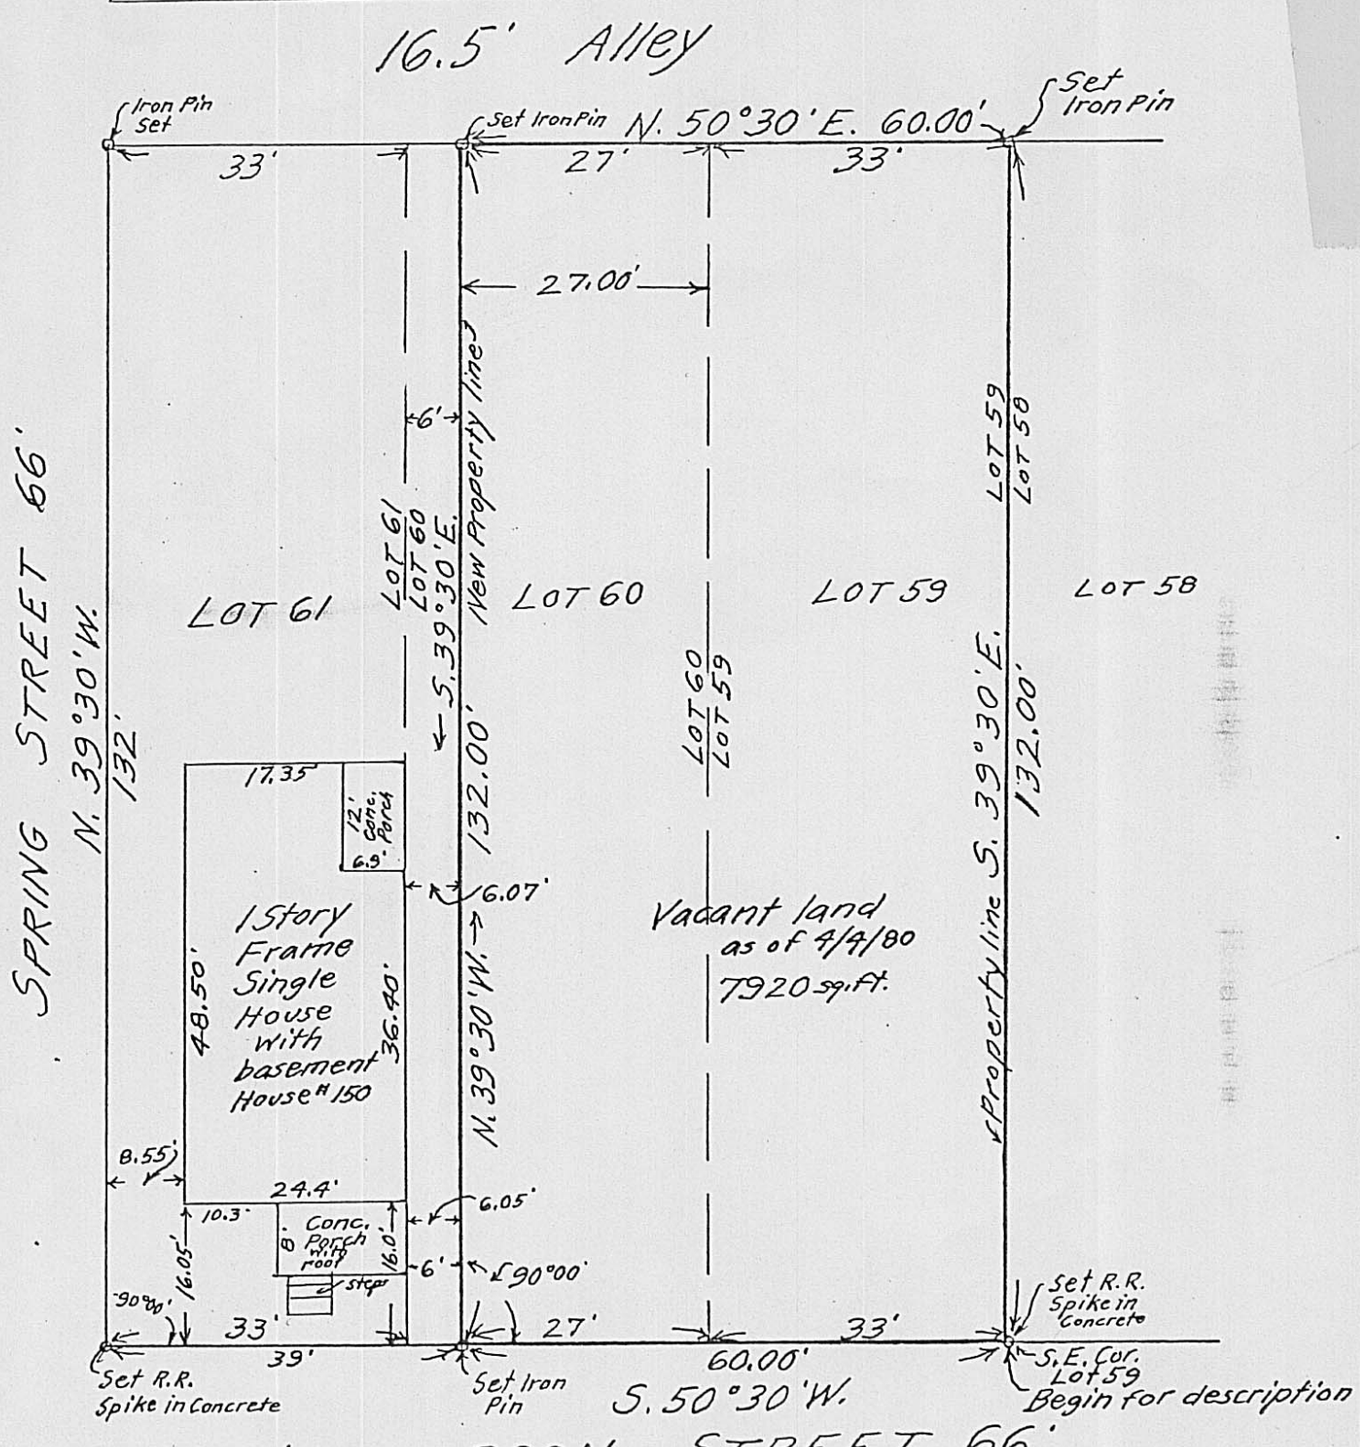

SURVEY OF ALL OF LOT 59 AND 27.00' OFF WESTERLY SIDE OF LOT 60 AND SHOWING LOCATION OF HOUSE #150

ALKIRE-TARBILL WEST SIDE ADDITION

Plat Bk. 1 Pg. 215

-To-

VILLAGE OF MT. STERLING, OHIO Madison County

Scale: 1" = 20' Pleasant Twp. Apr. 4-1980

Surveyed for Mae E. Morrison

Reference: Being part of lands (und. ½ Int.) as conveyed to Mae E. Morrison by Certificate of Transfer in the matter of the Estate of Clyde I. Morrison as recorded in Deed Bk. 206 pgs. 14-144.

F. K. Harvey

Registered Surveyor No. 2570
5610 Harrisburg-Georgesville Road
Grove City, Oh. 43123 Tel. 877-3293

44B